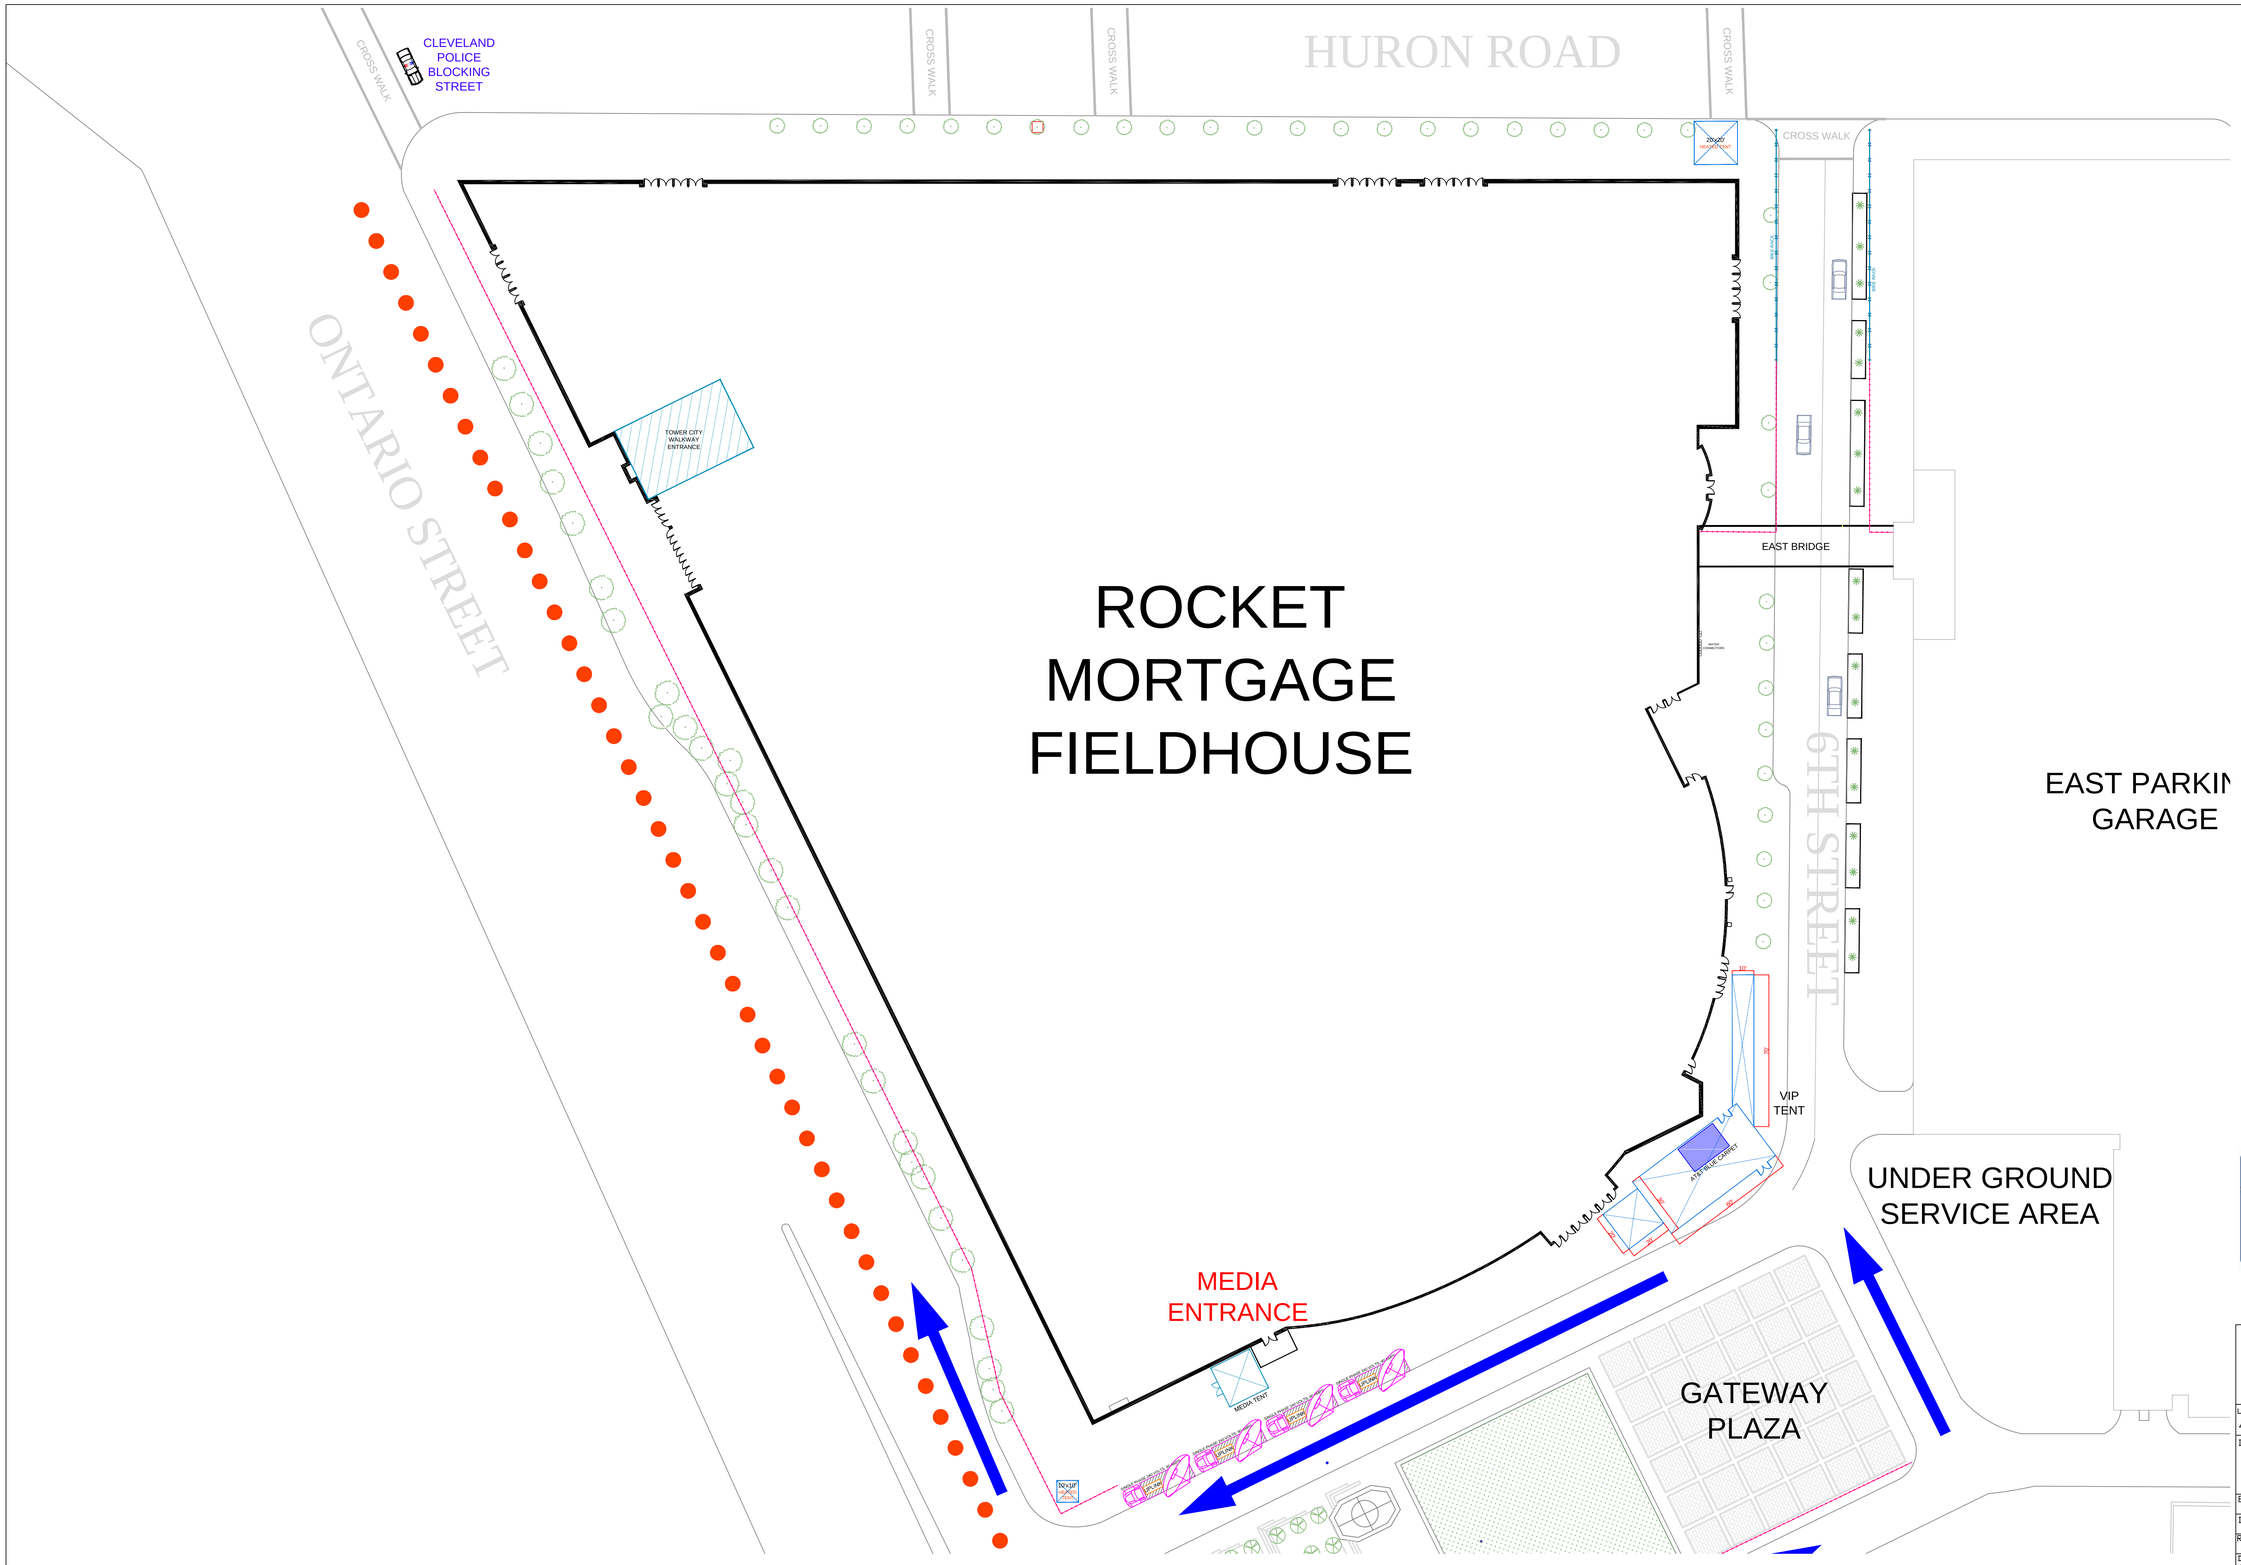

REV.	DESCRIPTION	DATE

NBA ENTERTAINMENT
ENGINEERING DEPARTMENT
100 Plaza Drive, Secaucus, NJ 07094

LOCATION	AREA	RACK OR ASSEMBLY	UNIT	CLASS
450/1			XX	

DESCRIPTION
ALL-STAR GAME 2022
ROCKET MORGAGE FIELDHOUSE
MEDIA ENTRANCE

ENG.		DIRECTORY ASW22-SITE-MEDIA ENTRANCE	
DRFT. N. AMAYA	DATE –	APPROVAL	
REVISION DATE:		CONST.	
		FINAL	

DEPARTMENT No.	DRAWING NO. & SIZE	SHEET
40002	ASW22-SITE-MEDIA ENTRANCE	1/1
SCALE N.T.S.		

ALL DESIGNS PLANS SPECIFICATIONS OR IDEAS IN THIS MATERIAL REMAIN THE ENTIRE PROPERTY OF NBA ENTERTAINMENT AND MAY NOT BE REPRODUCED OR USED IN ANY MANNER WITHOUT ITS WRITTEN CONSENT